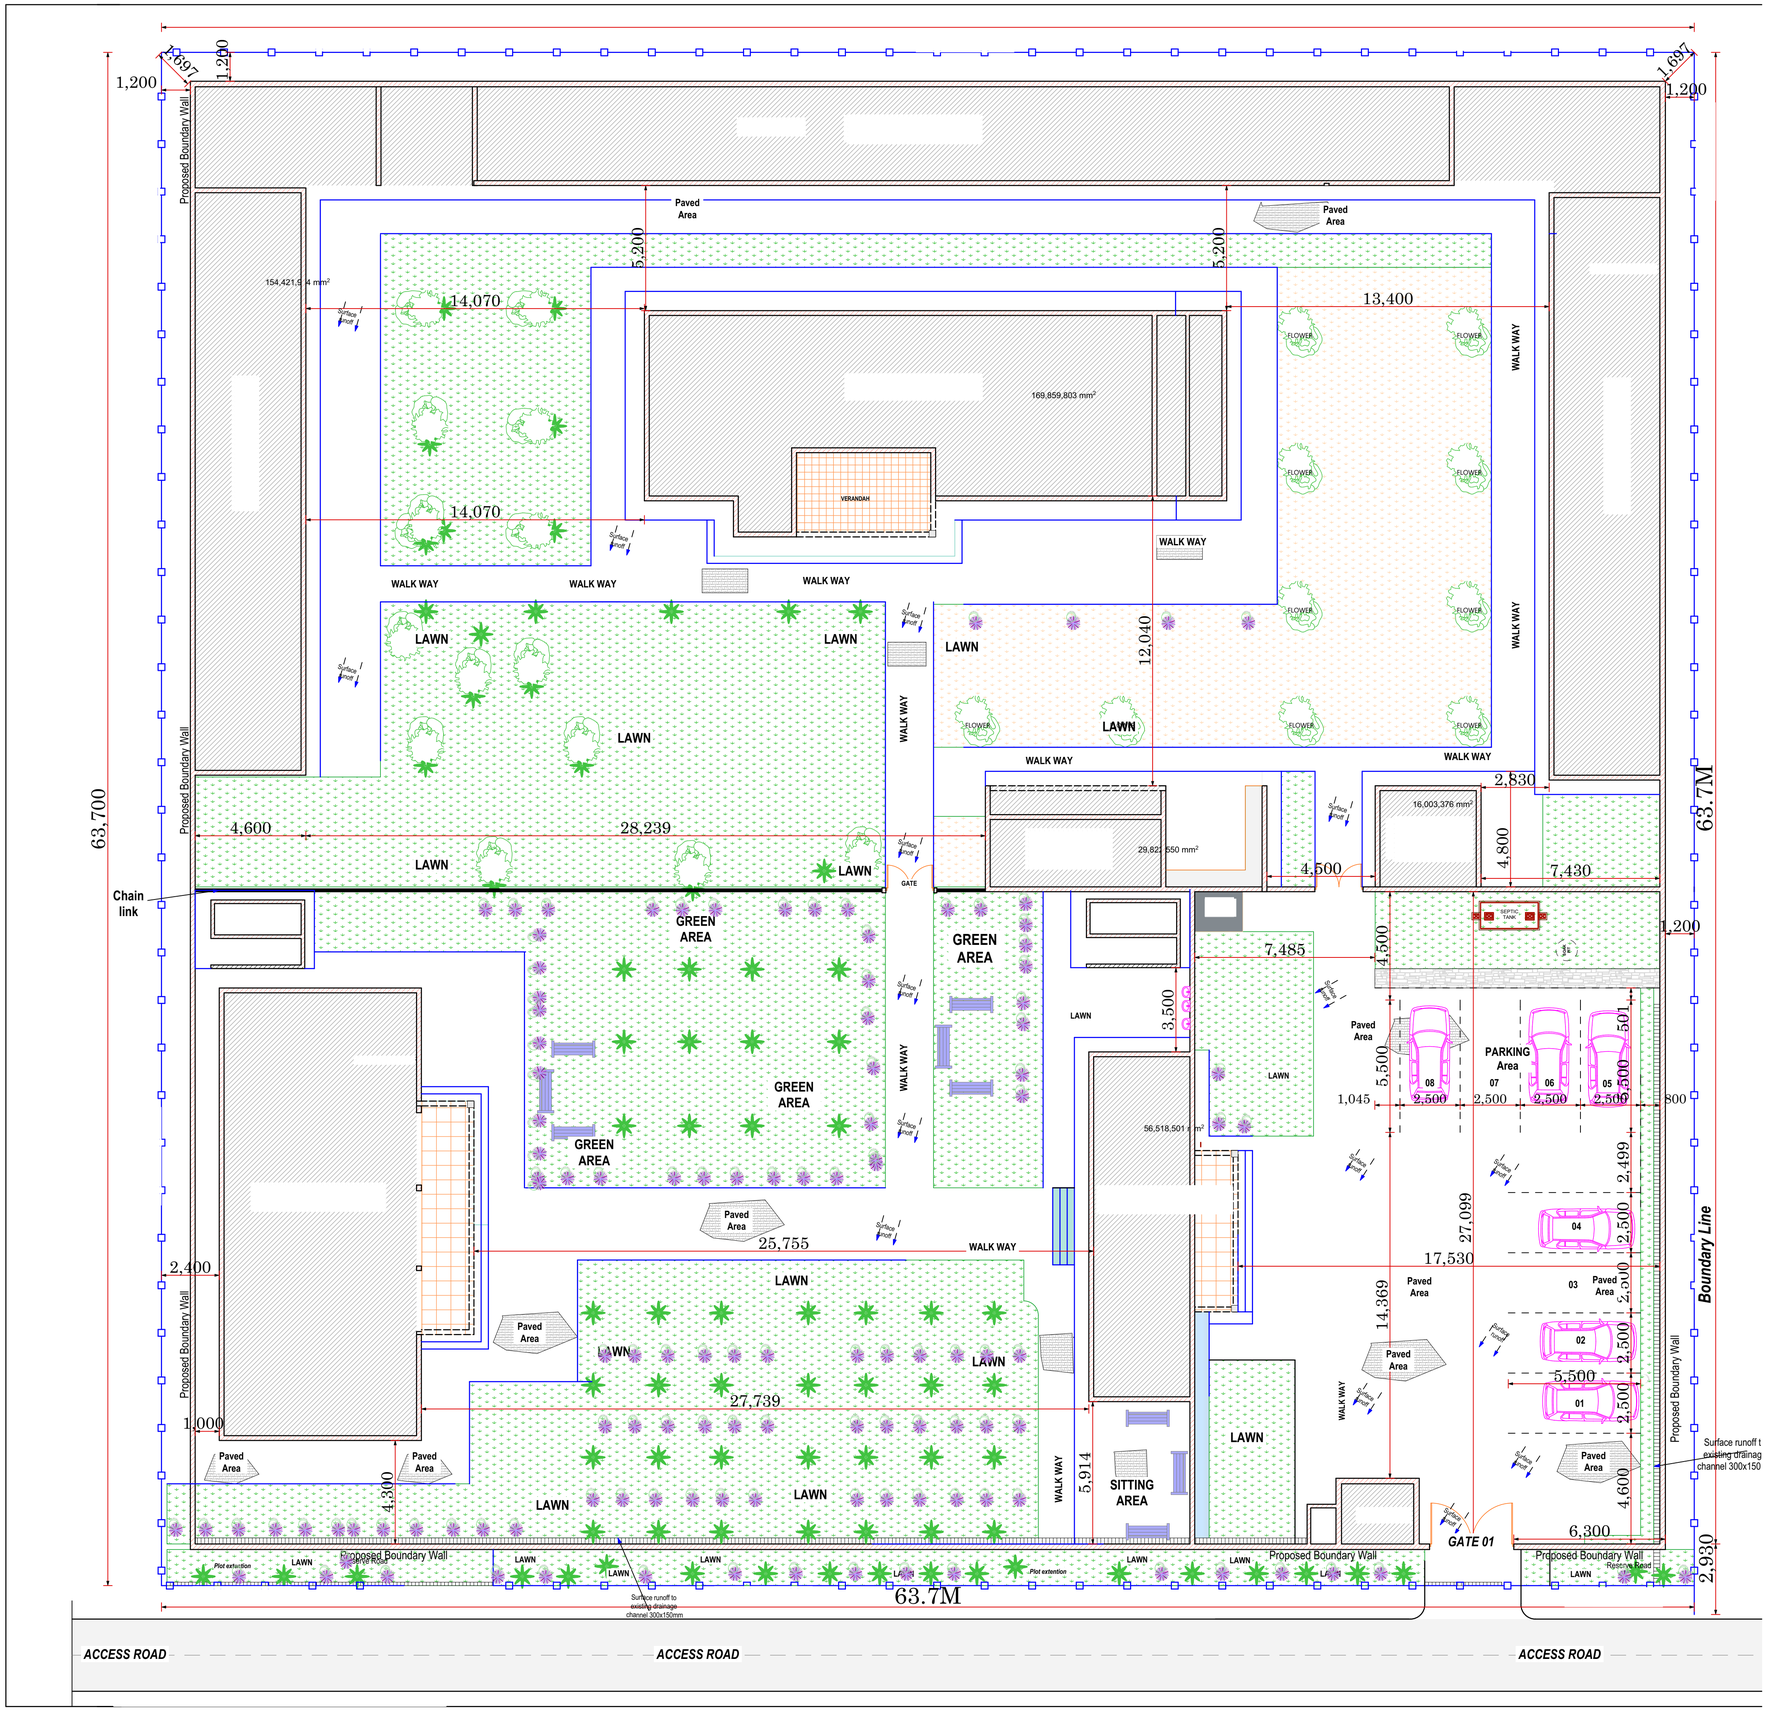
1,697
1,200
1,200
1,697
1,200
Proposed Boundary Wall
Paved Area
Paved Area
5,200
5,200
154,421,9 4 mm²
14,070
14,070
13,400
169,859,803 mm²
VERANDAH
WALK WAY
WALK WAY
WALK WAY
WALK WAY
WALK WAY
WALK WAY
WALK WAY
LAWN
LAWN
LAWN
LAWN
LAWN
LAWN
12,040
63,700
63.7M
4,600
28,239
Chain link
GREEN AREA
GREEN AREA
GREEN AREA
GREEN AREA
GATE
29,822,550 mm²
16,003,376 mm²
2,830
4,800
7,430
4,500
SEPTIC TANK
7,485
4,500
1,200
3,500
56,518,501 mm²
Paved Area
PARKING Area
08
07
06
05
04
03
02
01
5,500
1,045
2,500
2,500
2,500
2,500
501
800
2,499
2,500
2,500
2,500
2,500
27,099
17,530
14,369
5,500
Paved Area
25,755
WALK WAY
2,400
27,739
1,000
4,300
5,914
SITTING AREA
4,600
6,300
GATE 01
Boundary Line
Surface runoff t existing drainag channel 300x150
Plot extention
Proposed Boundary Wall
Proposed Boundary Wall
Proposed Boundary Wall
Proposed Boundary Wall
Proposed Boundary Wall
Proposed Boundary Wall
Proposed Road
Proposed Road
Surface runoff to existing drainage channel 300x150mm
2,930
63.7M
ACCESS ROAD
ACCESS ROAD
ACCESS ROAD